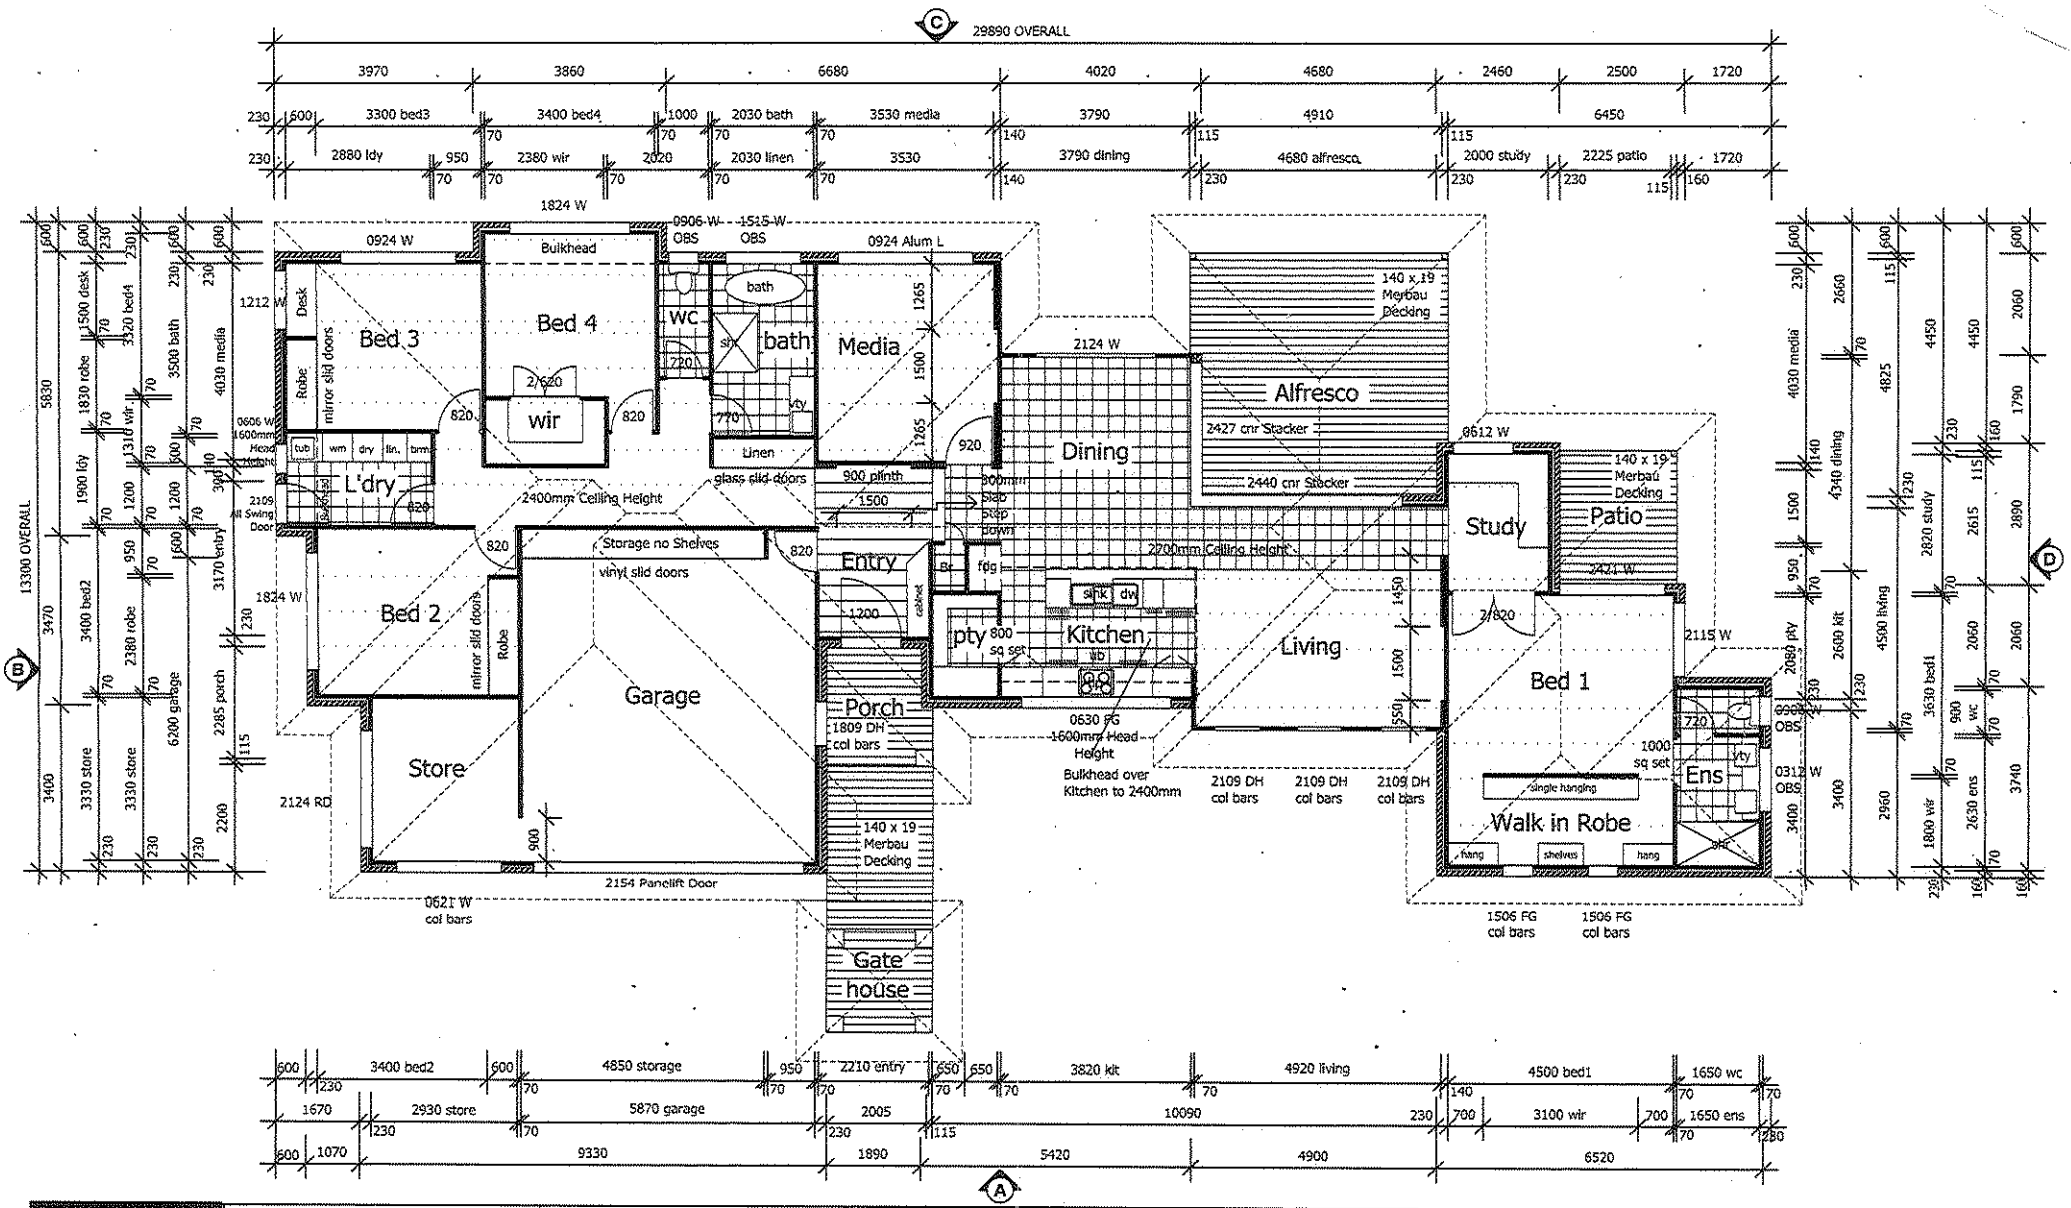


ARCHILADS	CLIENT Patterson Residence	PROJECT Lot 11 Fernhill Place Diddillibah	Verify all Dimensions prior to setout. DO NOT scale use figured dimensions only.	
Mark Sinfield (building designer) m. 0412 785 695 e. mark@archilads.com w. www.archilads.com	on the mark		DRAWN DPL	CHECKED M.S / SCALE 1:100 @ A3
		DESIGN USED CUSTOM LAYOUT / ISSUE CONSTRUCTION RevA	DATE 15 Sep 2014	JOB No. 14-10 / SHEET 1 OF 10

Floor Area	**258.4 sqm**
Porch Area	**5.0 sqm**
Patio Area	**6.4 sqm**
Alfresco Area	**24.5 sqm**
Gatehouse Area	**4.5 sqm**
Total Area	**298.8 sqm**

FLOOR PLAN