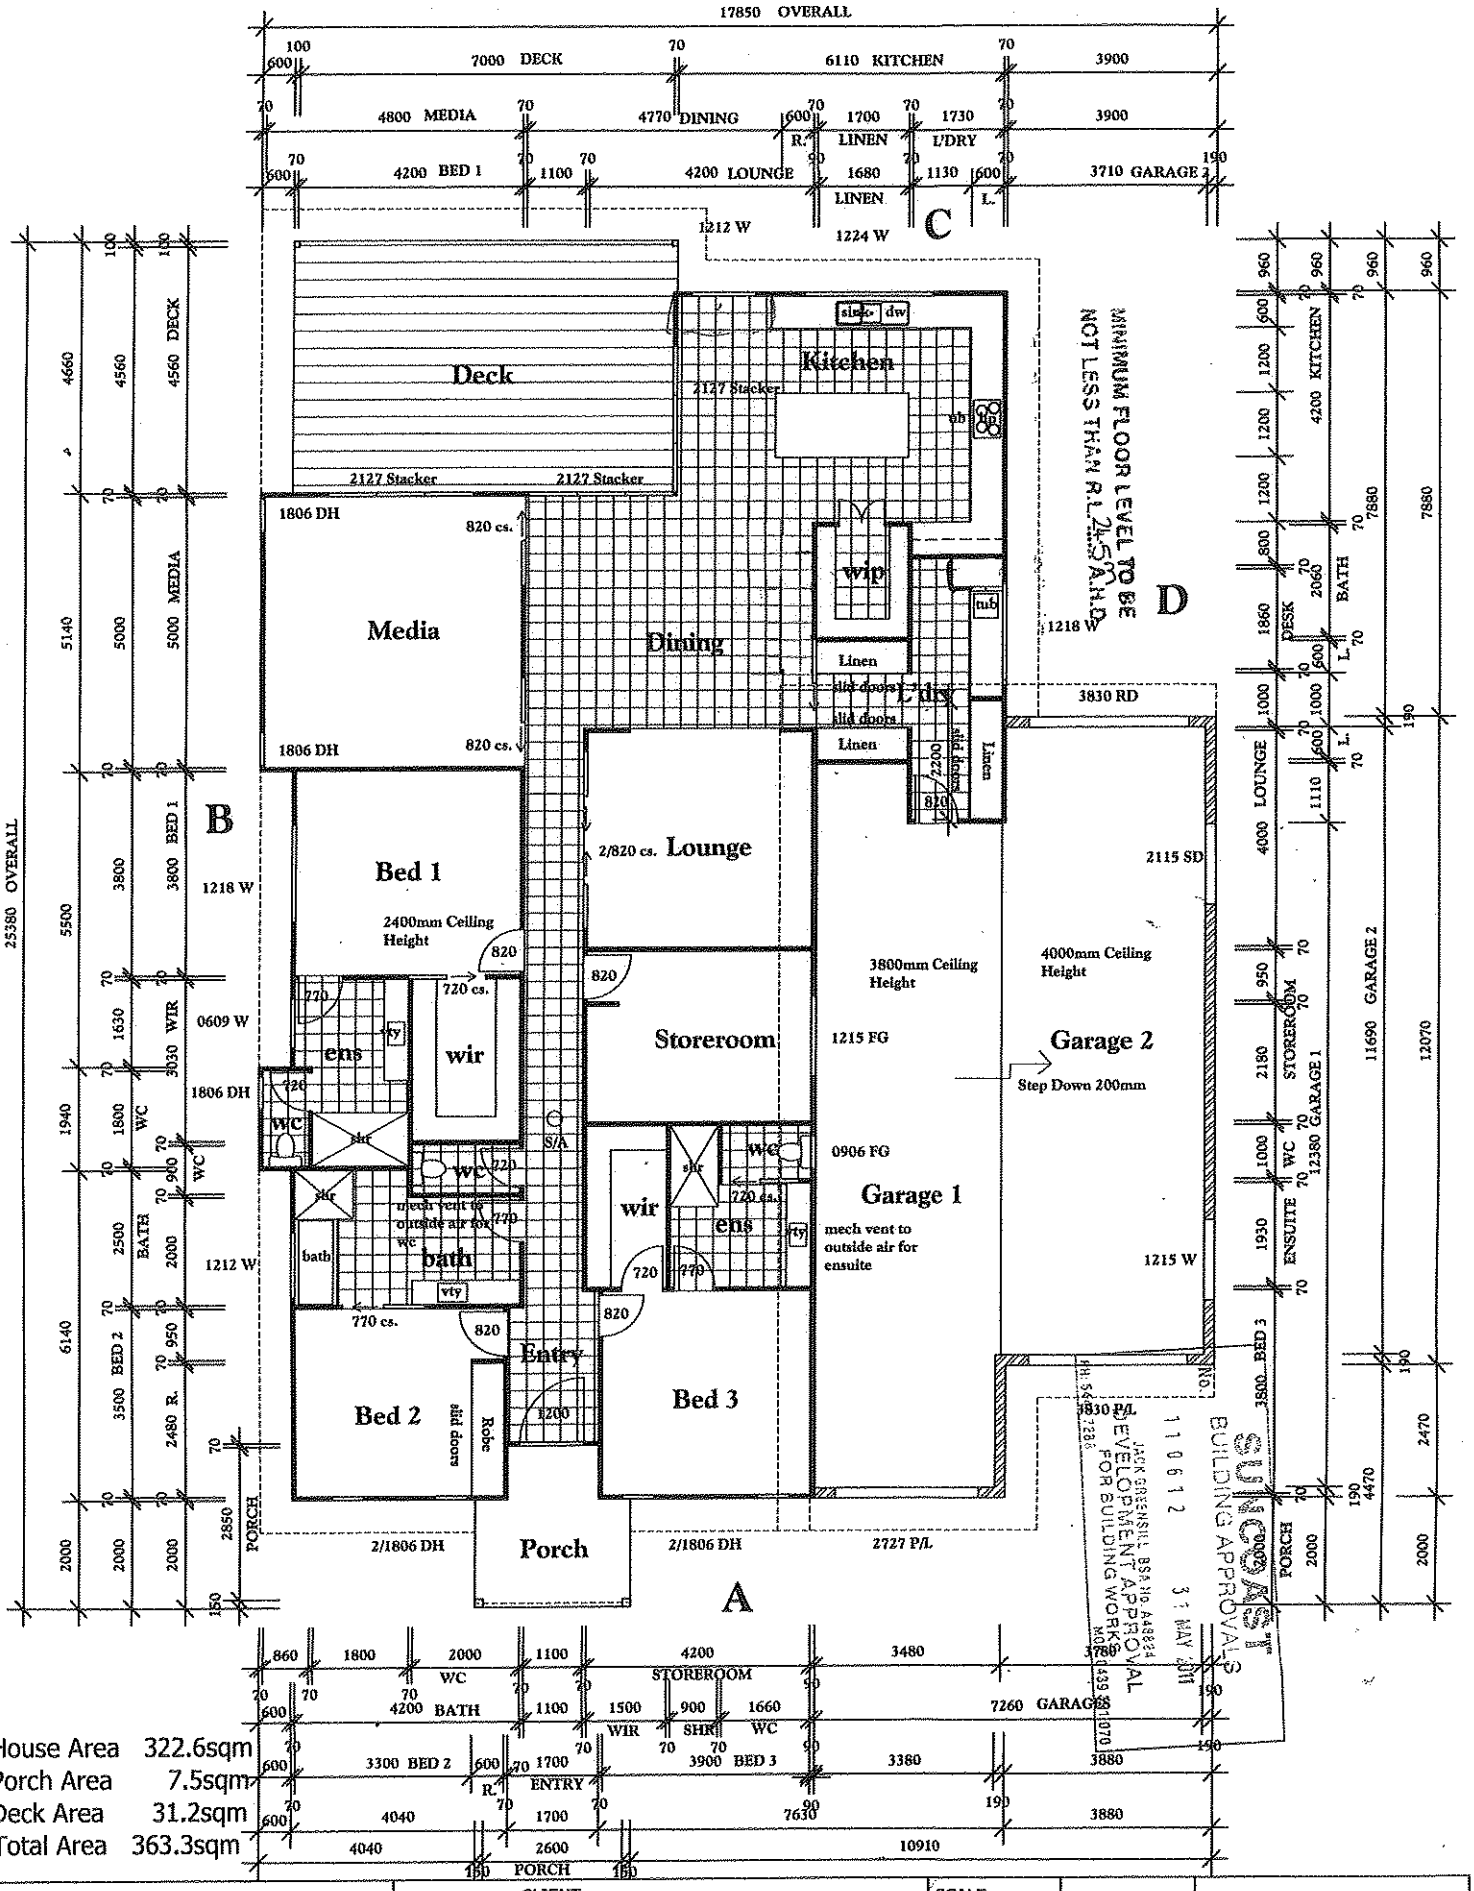


House Area 322.6sqm
Porch Area 7.5sqm
Deck Area 31.2sqm
Total Area 363.3sqm

FLOOR PLAN

Archilads Design & Drafting
mark@archilads.com 0412785695

CLIENT	CASH RESIDENCE	SCALE 1:100 @ A3	
PROJECT LOT 2 ALAND PLACE PALMWOODS	DRAWN BY MS	ISSUE CONSTRUCTION	
	DESIGN USED CUSTOM DESIGN	SHEET NUMBER SHEET 2 OF 8	
	DATE JUNE 2010	JOB NUMBER C09-66	

Verify all Dimensions prior to setout.
DO NOT scale use figured dimensions only

COPYRIGHT RESERVED IN PART OR WHOLE