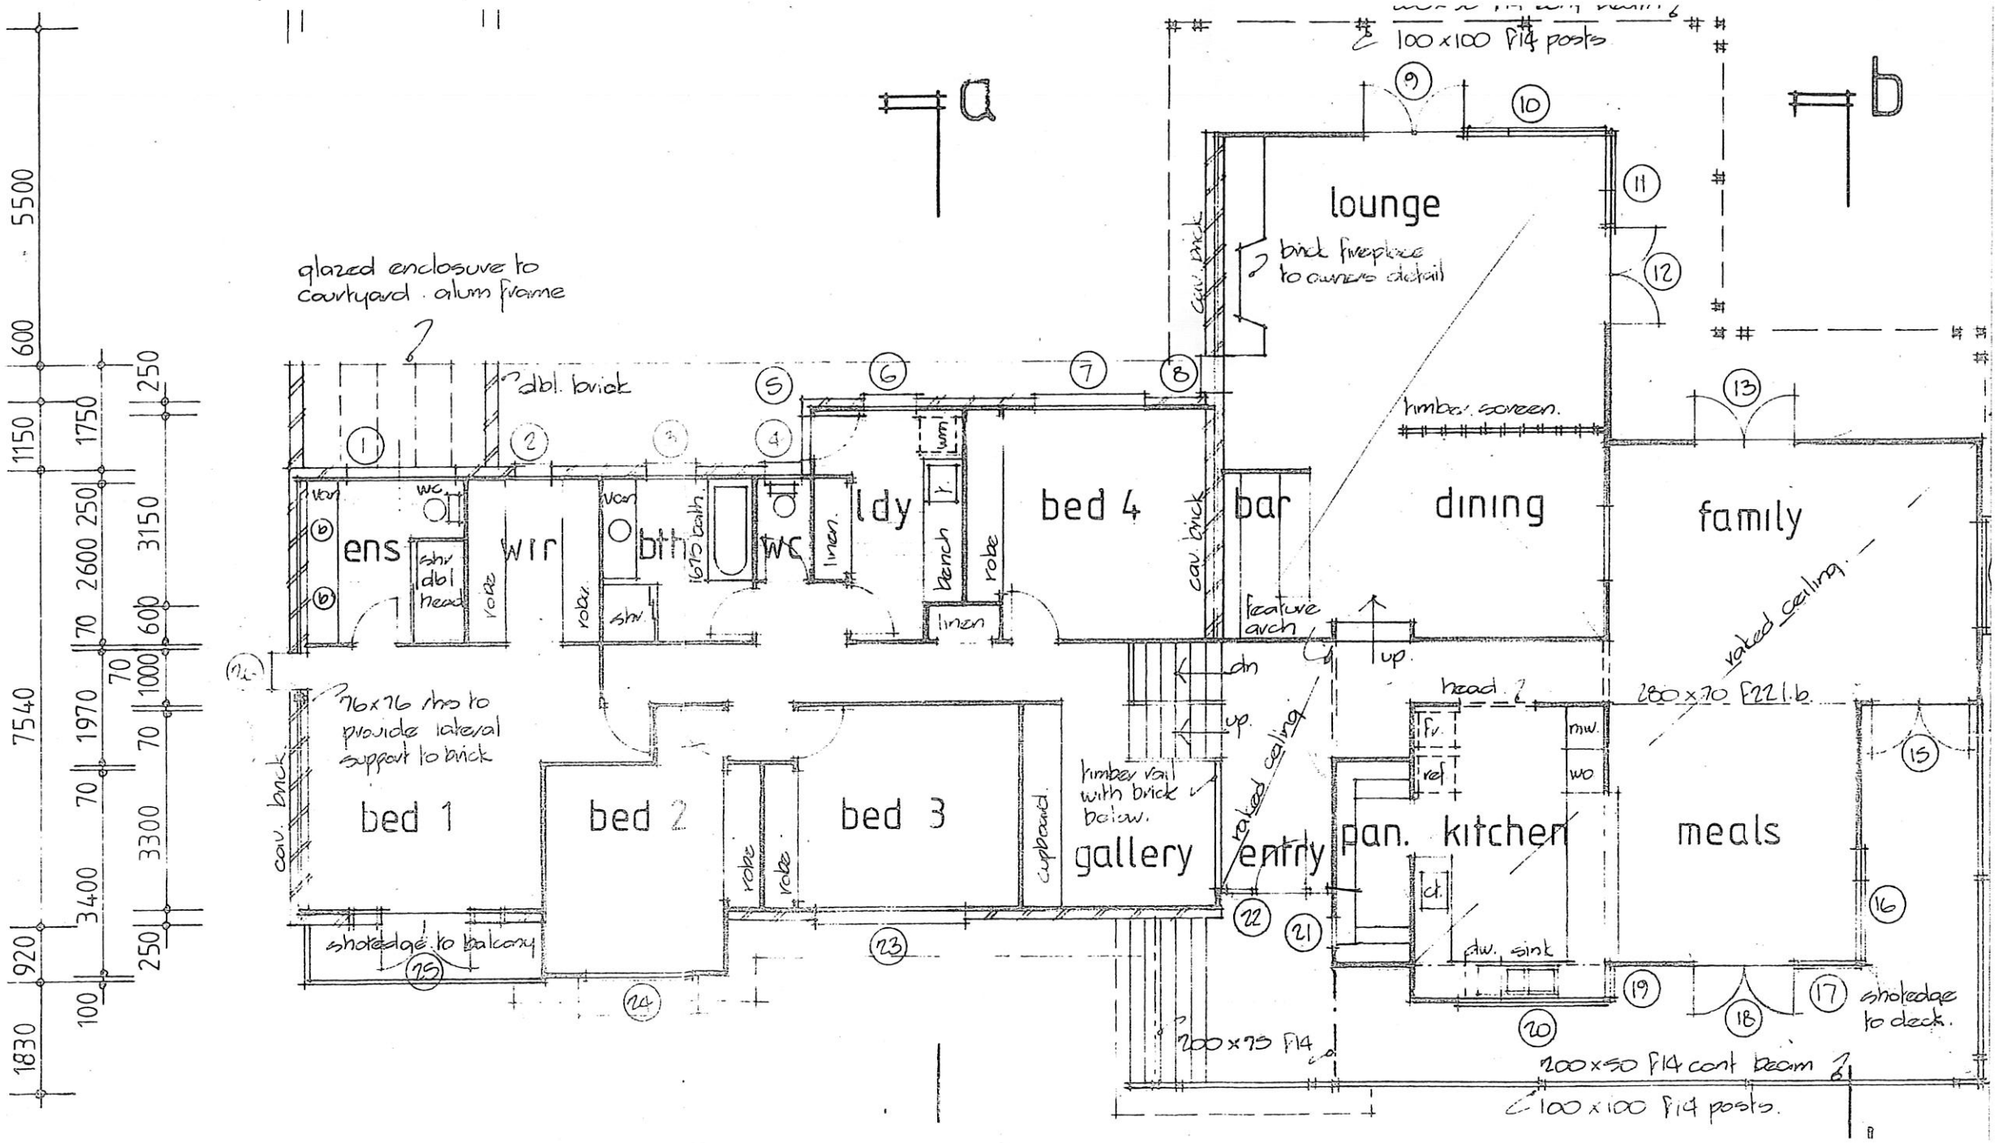

a
b
glazed enclosure to courtyard . alum frame
dbl. brick
100 x 100 PT4 posts
lounge
brick fireplace to owners detail
cav. brick
timber screen.
dining
family
bed 4
bar
ldy
ens
wir
bth
wc
linen
bench
robe
shr
dbl head
van
feature arch
up.
dn
vaked ceiling
76x76 rhs to provide lateral support to brick
bed 1
bed 2
bed 3
timber rail with brick below.
gallery
entry
pan.
kitchen
meals
fr.
ref
mw.
wo
cl.
dw.
sink
200 x 70 F22 l.b.
shoredge to balcony
shoredge to deck.
200 x 75 F14
200 x 50 F14 cont beam
100 x 100 PT4 posts.
5500
600
1150
1750
250
2600
250
3150
70
600
70
1000
7540
1970
70
70
3300
70
3400
250
920
100
1830