
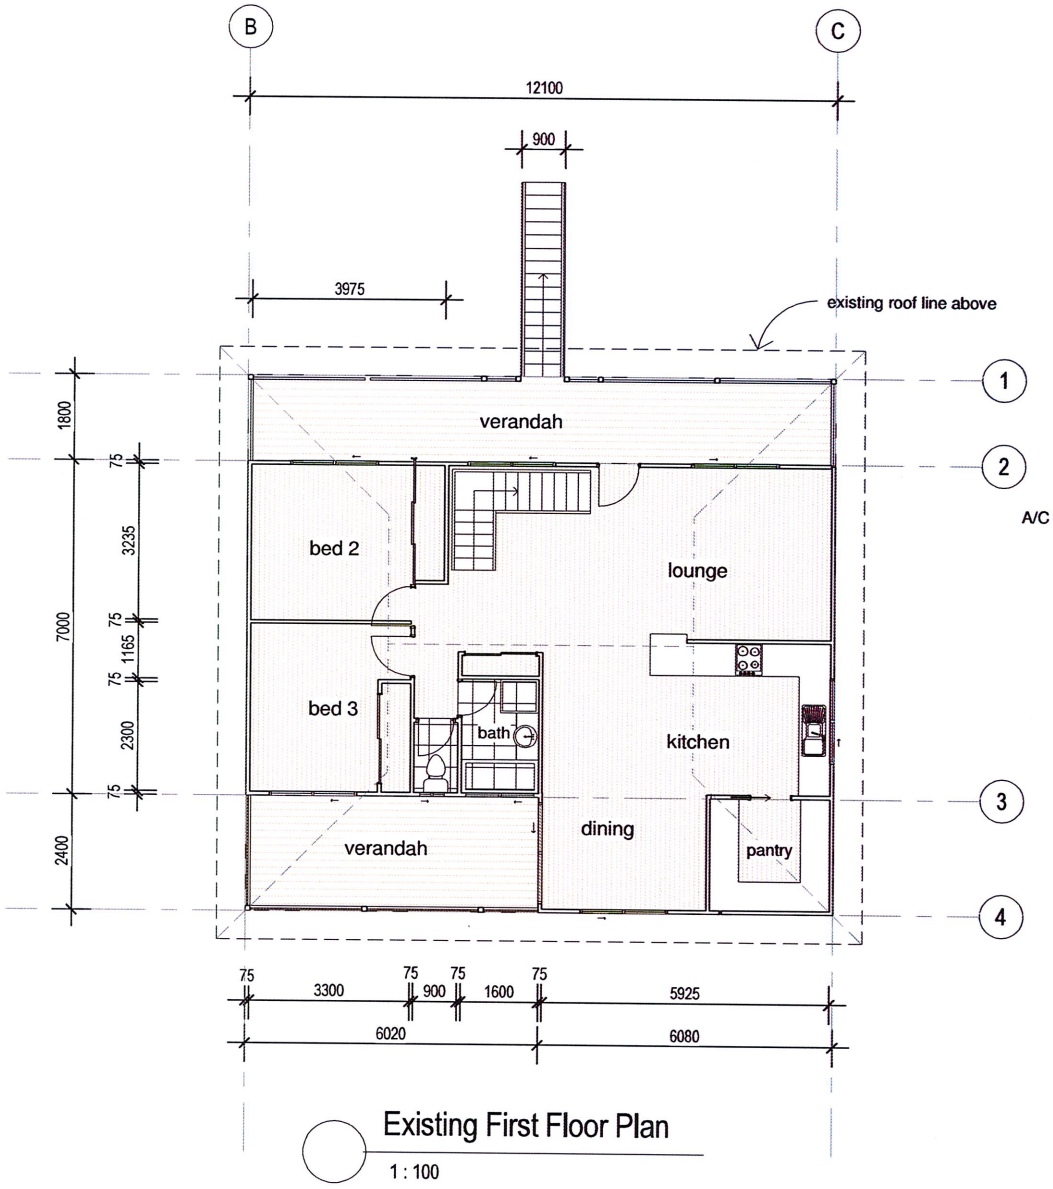


Existing First Floor Plan

1 : 100

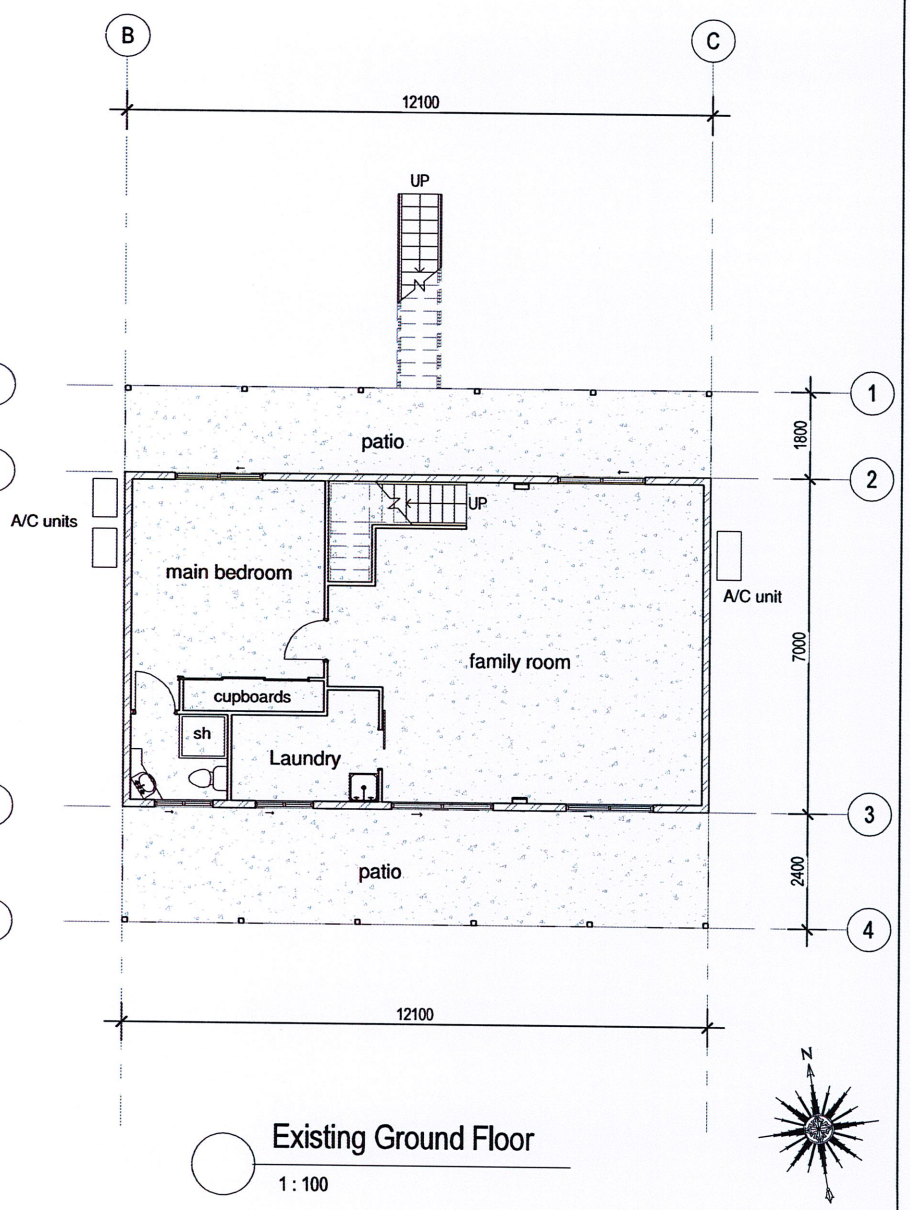

Existing Ground Floor

1 : 100

The design illustrated in these documents is the exclusive property of Steve Campbell Design ABN 273 268 414 32 and must not be reproduced without the expressed written permission of Steve Campbell Design.

No.	Revision	Date
F	Re-Issued for Constructio	03/07/2017
E	Issued for Construction	27/06/2017

STEVE CAMPBELL DESIGN
Smart Building Designs
4 Rene Street, Noosaville.
Ph: 0428 762230 QBCC Lic No.1170438
www.stevecampbelldesign.com.au

Extension & Renovation to Farmhouse

68 Kromes Road, North Arm.

EXISTING FLOOR PLANS

Drawn by SC | Scale 1 : 100 | Date 14/11/16

Project No. 16-175

A200

F Revision