
LAND TITLE ACT 1994

SURVEY PLAN

FORM 21 VERSION 1

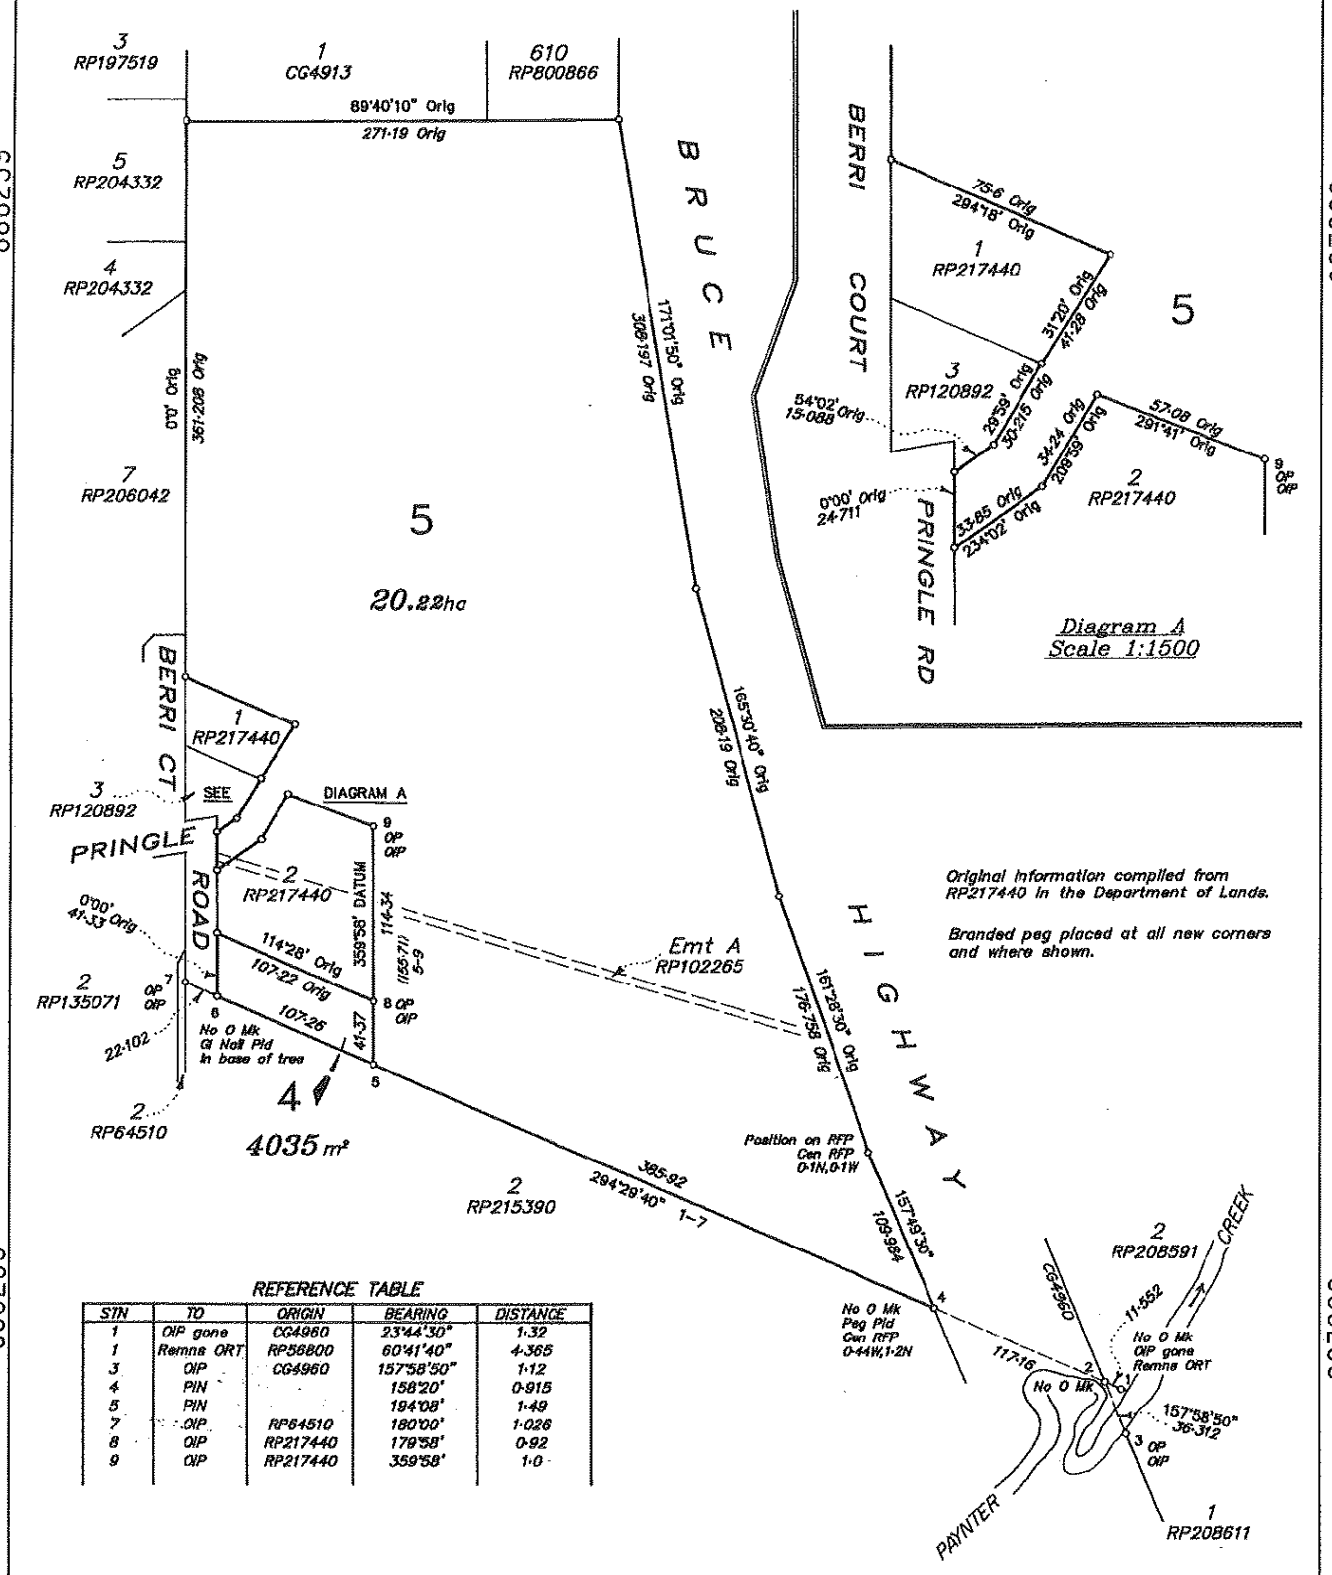

REFERENCE TABLE

STN	TO	ORIGIN	BEARING	DISTANCE
1	OIP gone	CG4960	23°44'30"	1·32
1	Remns ORT	RP56800	60°41'40"	4·365
3	OIP	CG4960	157°58'50"	1·12
4	PIN		158°20'	0·915
5	PIN		194°08'	1·49
7	OIP	RP64510	180°00'	1·026
8	OIP	RP217440	179°58'	0·92
9	OIP	RP217440	359°58'	1·0

I, John Robert CAMPBELL hereby certify that I have surveyed the land comprised in this plan by Mark Andrew Witthoiz (Surveying Associate) for whose work I accept responsibility and that the plan is accurate, that the said survey was performed in accordance with the Surveyors Act 1977 and the Surveyors Regulation 1992, and that the said survey was completed on 6/10/94

Licensed Surveyor

Date 6.10.94

PLAN OF LOTS 4 & 5

Cancelling Lot 3 on RP217440

ORIGINAL Portion 171

NO SURVEY RECORDS DEPOSITED

MERIDIAN	MAP REF	SCALE	ENDORSED	ARCHIVED
Vide RP217440	9444-121	1:3000	LVT 4/11/94	Brisbane

PARISH MOOLOOLAH
COUNTY Canning
TOWN/LOCALITY
LOCAL GOVERNMENT Maroochy S.C.
LANDS REGION SUNSHINE COAST
MINING DISTRICT

REGISTERED PLAN 886259

0 10 20 30 40 50 60 70 80 90 100mm

CROWN COPYRIGHT RESERVED

PLAN MUST BE DRAWN WITHIN BLACK LINES

WARNING - PLAN MAY BE ROLLED - A FOLDED OR MUTILATED PLAN WILL NOT BE ACCEPTED

Copyright protects the plan/s being ordered by you. Unauthorised reproduction or amendments are not permitted.